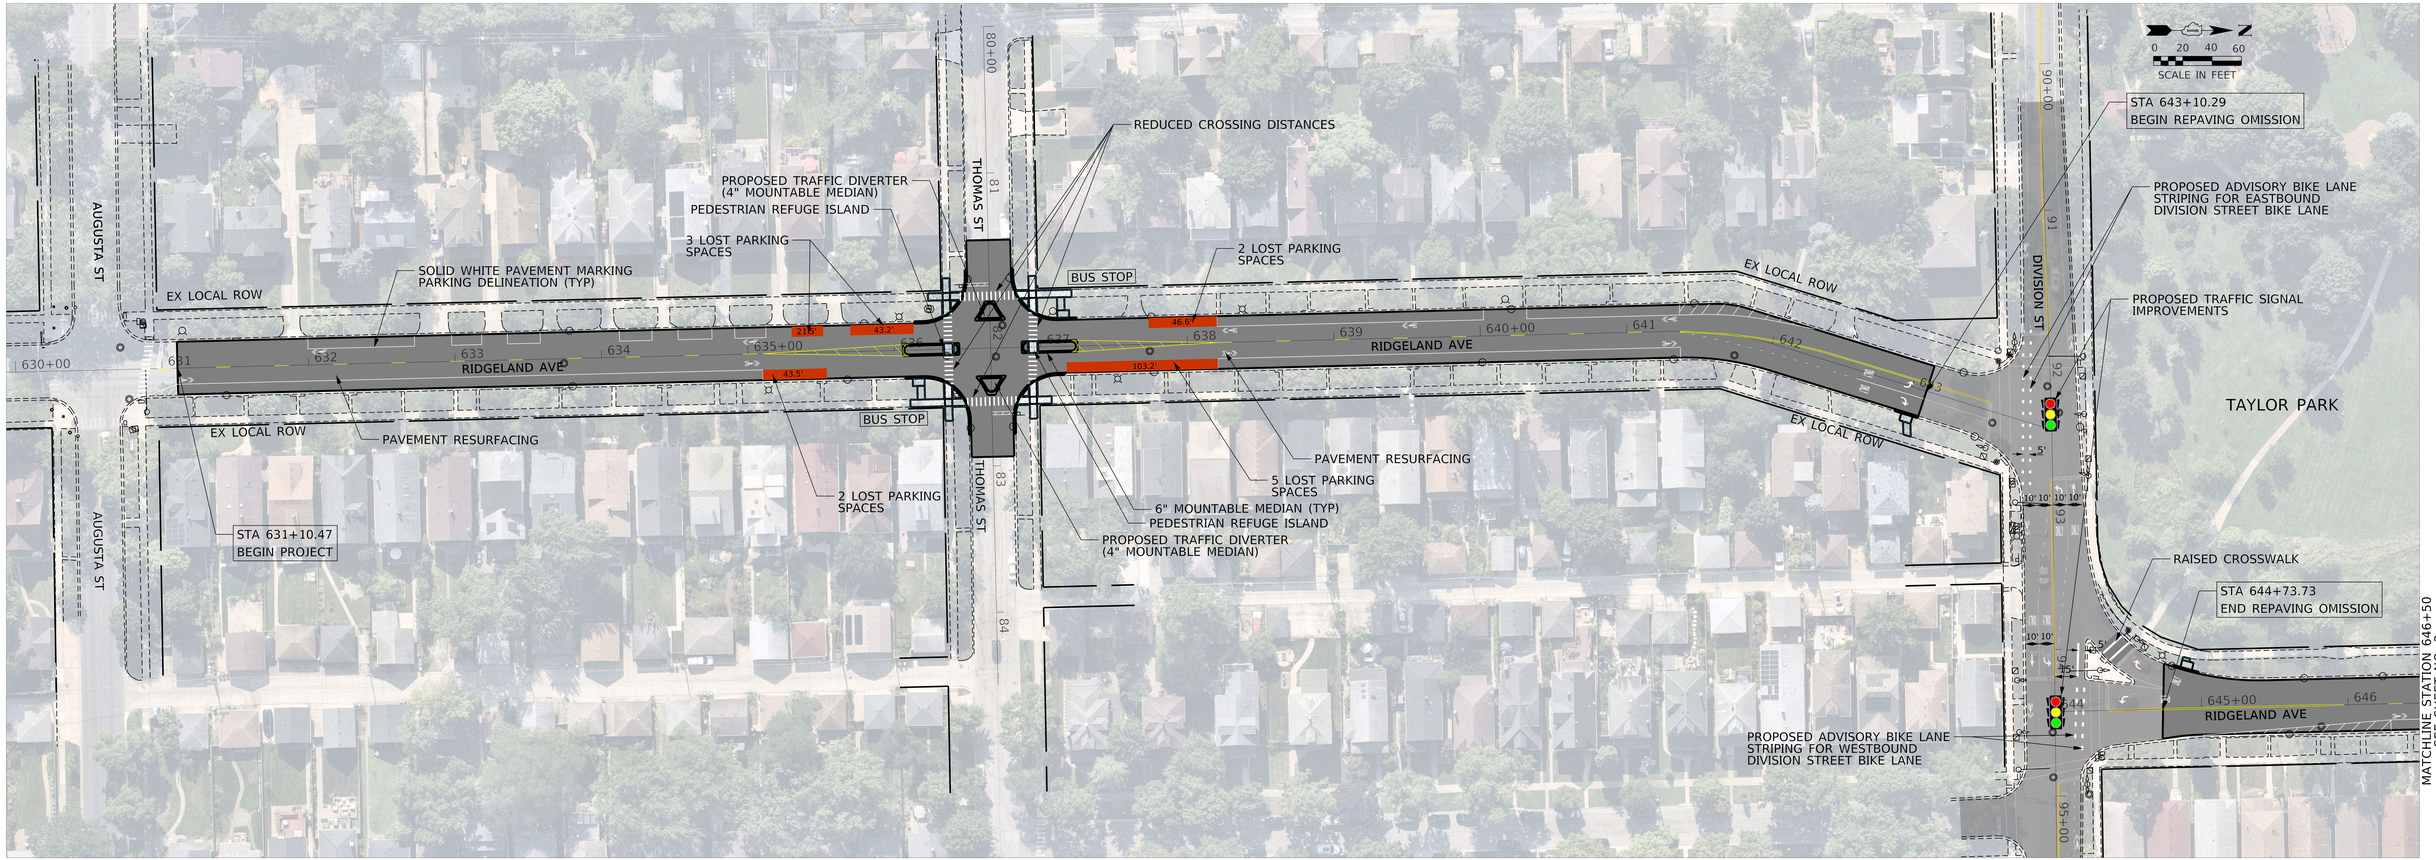
0 20 40 60
SCALE IN FEET
STA 643+10.29
BEGIN REPAVING OMISSION
PROPOSED ADVISORY BIKE LANE STRIPING FOR EASTBOUND DIVISION STREET BIKE LANE
PROPOSED TRAFFIC SIGNAL IMPROVEMENTS
TAYLOR PARK
RAISED CROSSWALK
STA 644+73.73
END REPAVING OMISSION
MATCHLINE STATION 646+50
SEE SHEET NO. 2
PROPOSED ADVISORY BIKE LANE STRIPING FOR WESTBOUND DIVISION STREET BIKE LANE
REDUCED CROSSING DISTANCES
PROPOSED TRAFFIC DIVERTER (4" MOUNTABLE MEDIAN)
PEDESTRIAN REFUGE ISLAND
3 LOST PARKING SPACES
SOLID WHITE PAVEMENT MARKING PARKING DELINEATION (TYP)
EX LOCAL ROW
BUS STOP
2 LOST PARKING SPACES
PAVEMENT RESURFACING
5 LOST PARKING SPACES
6" MOUNTABLE MEDIAN (TYP)
PEDESTRIAN REFUGE ISLAND
PROPOSED TRAFFIC DIVERTER (4" MOUNTABLE MEDIAN)
STA 631+10.47
BEGIN PROJECT
AUGUSTA ST
THOMAS ST
DIVISION ST
RIDGELAND AVE
630+00
635+00
640+00
645+00
80+00
90+00
95+00
21.5'
43.2'
43.5'
46.6'
103.2'
5'
10' 10' 10' 10'
10' 10'
5'