


COUNTY OF	ITEM NO.	SHEET NO.
JEFFERSON	5-48-00	0056

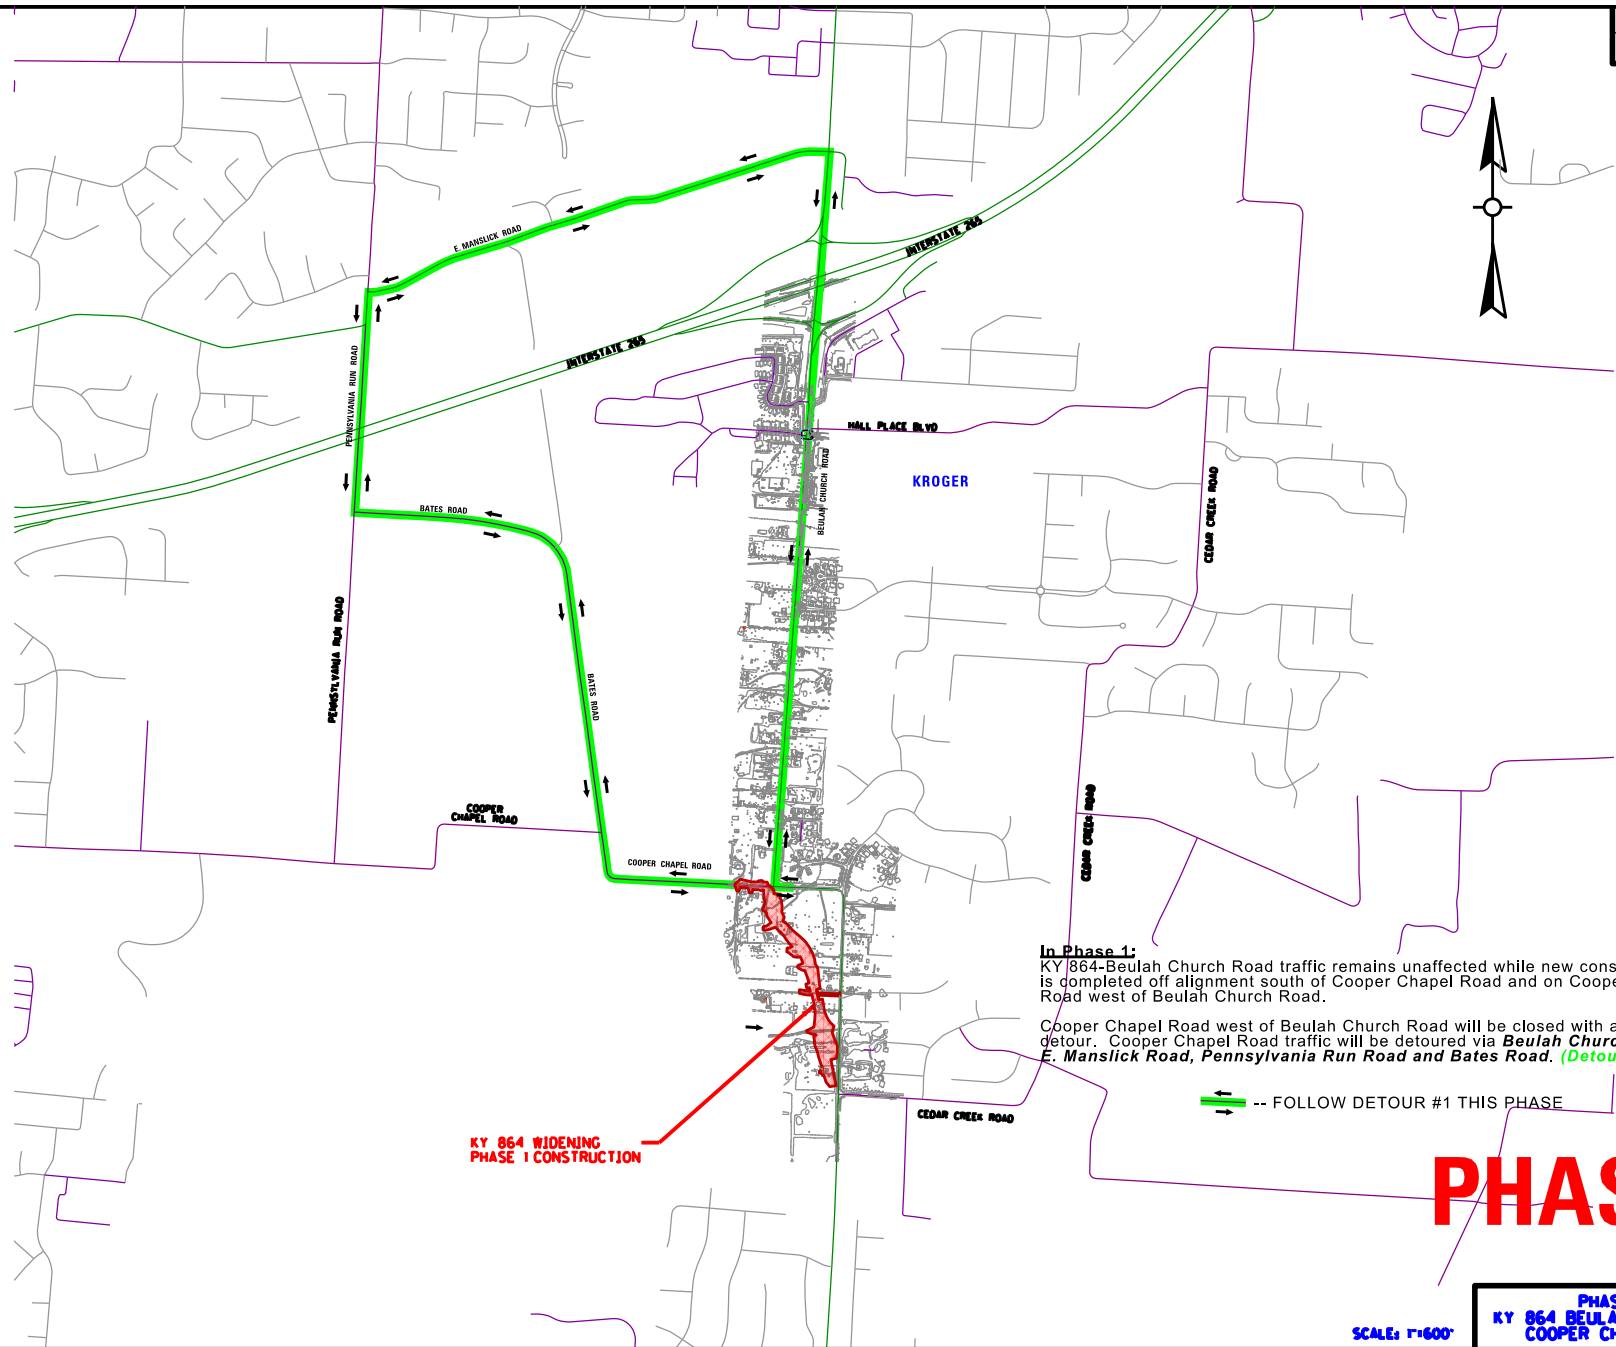

In Phase 1:
KY 864-Beulah Church Road traffic remains unaffected while new construction is completed off alignment south of Cooper Chapel Road and on Cooper Chapel Road west of Beulah Church Road.

Cooper Chapel Road west of Beulah Church Road will be closed with a signed detour. Cooper Chapel Road traffic will be detoured via *Beulah Church Road, E. Manslick Road, Pennsylvania Run Road and Bates Road. (Detour #1)*

-- FOLLOW DETOUR #1 THIS PHASE

KY 864 WIDENING
PHASE 1 CONSTRUCTION


PHASE 1

SCALE: 1"=600'

**PHASE 1 DETOUR MAP
KY 864 BEULAH CHURCH ROAD WIDENING
COOPER CHAPEL ROAD CLOSURE**

FILE NAME: C:\4134-KY 864 JEFFERSON\PHASE 2\SENT\2026-07-10 ESHEETS\MAINTENANCE OF TRAFFIC\ROSBAOMT.DGN
USER: Kkreutzjans
DATE PLOTTED: August 11, 2026
E-SHEET NAME:
MicroStation v8.11.7.443

COUNTY OF	ITEM NO.	SHEET NO.
JEFFERSON	5-481.00	R058A

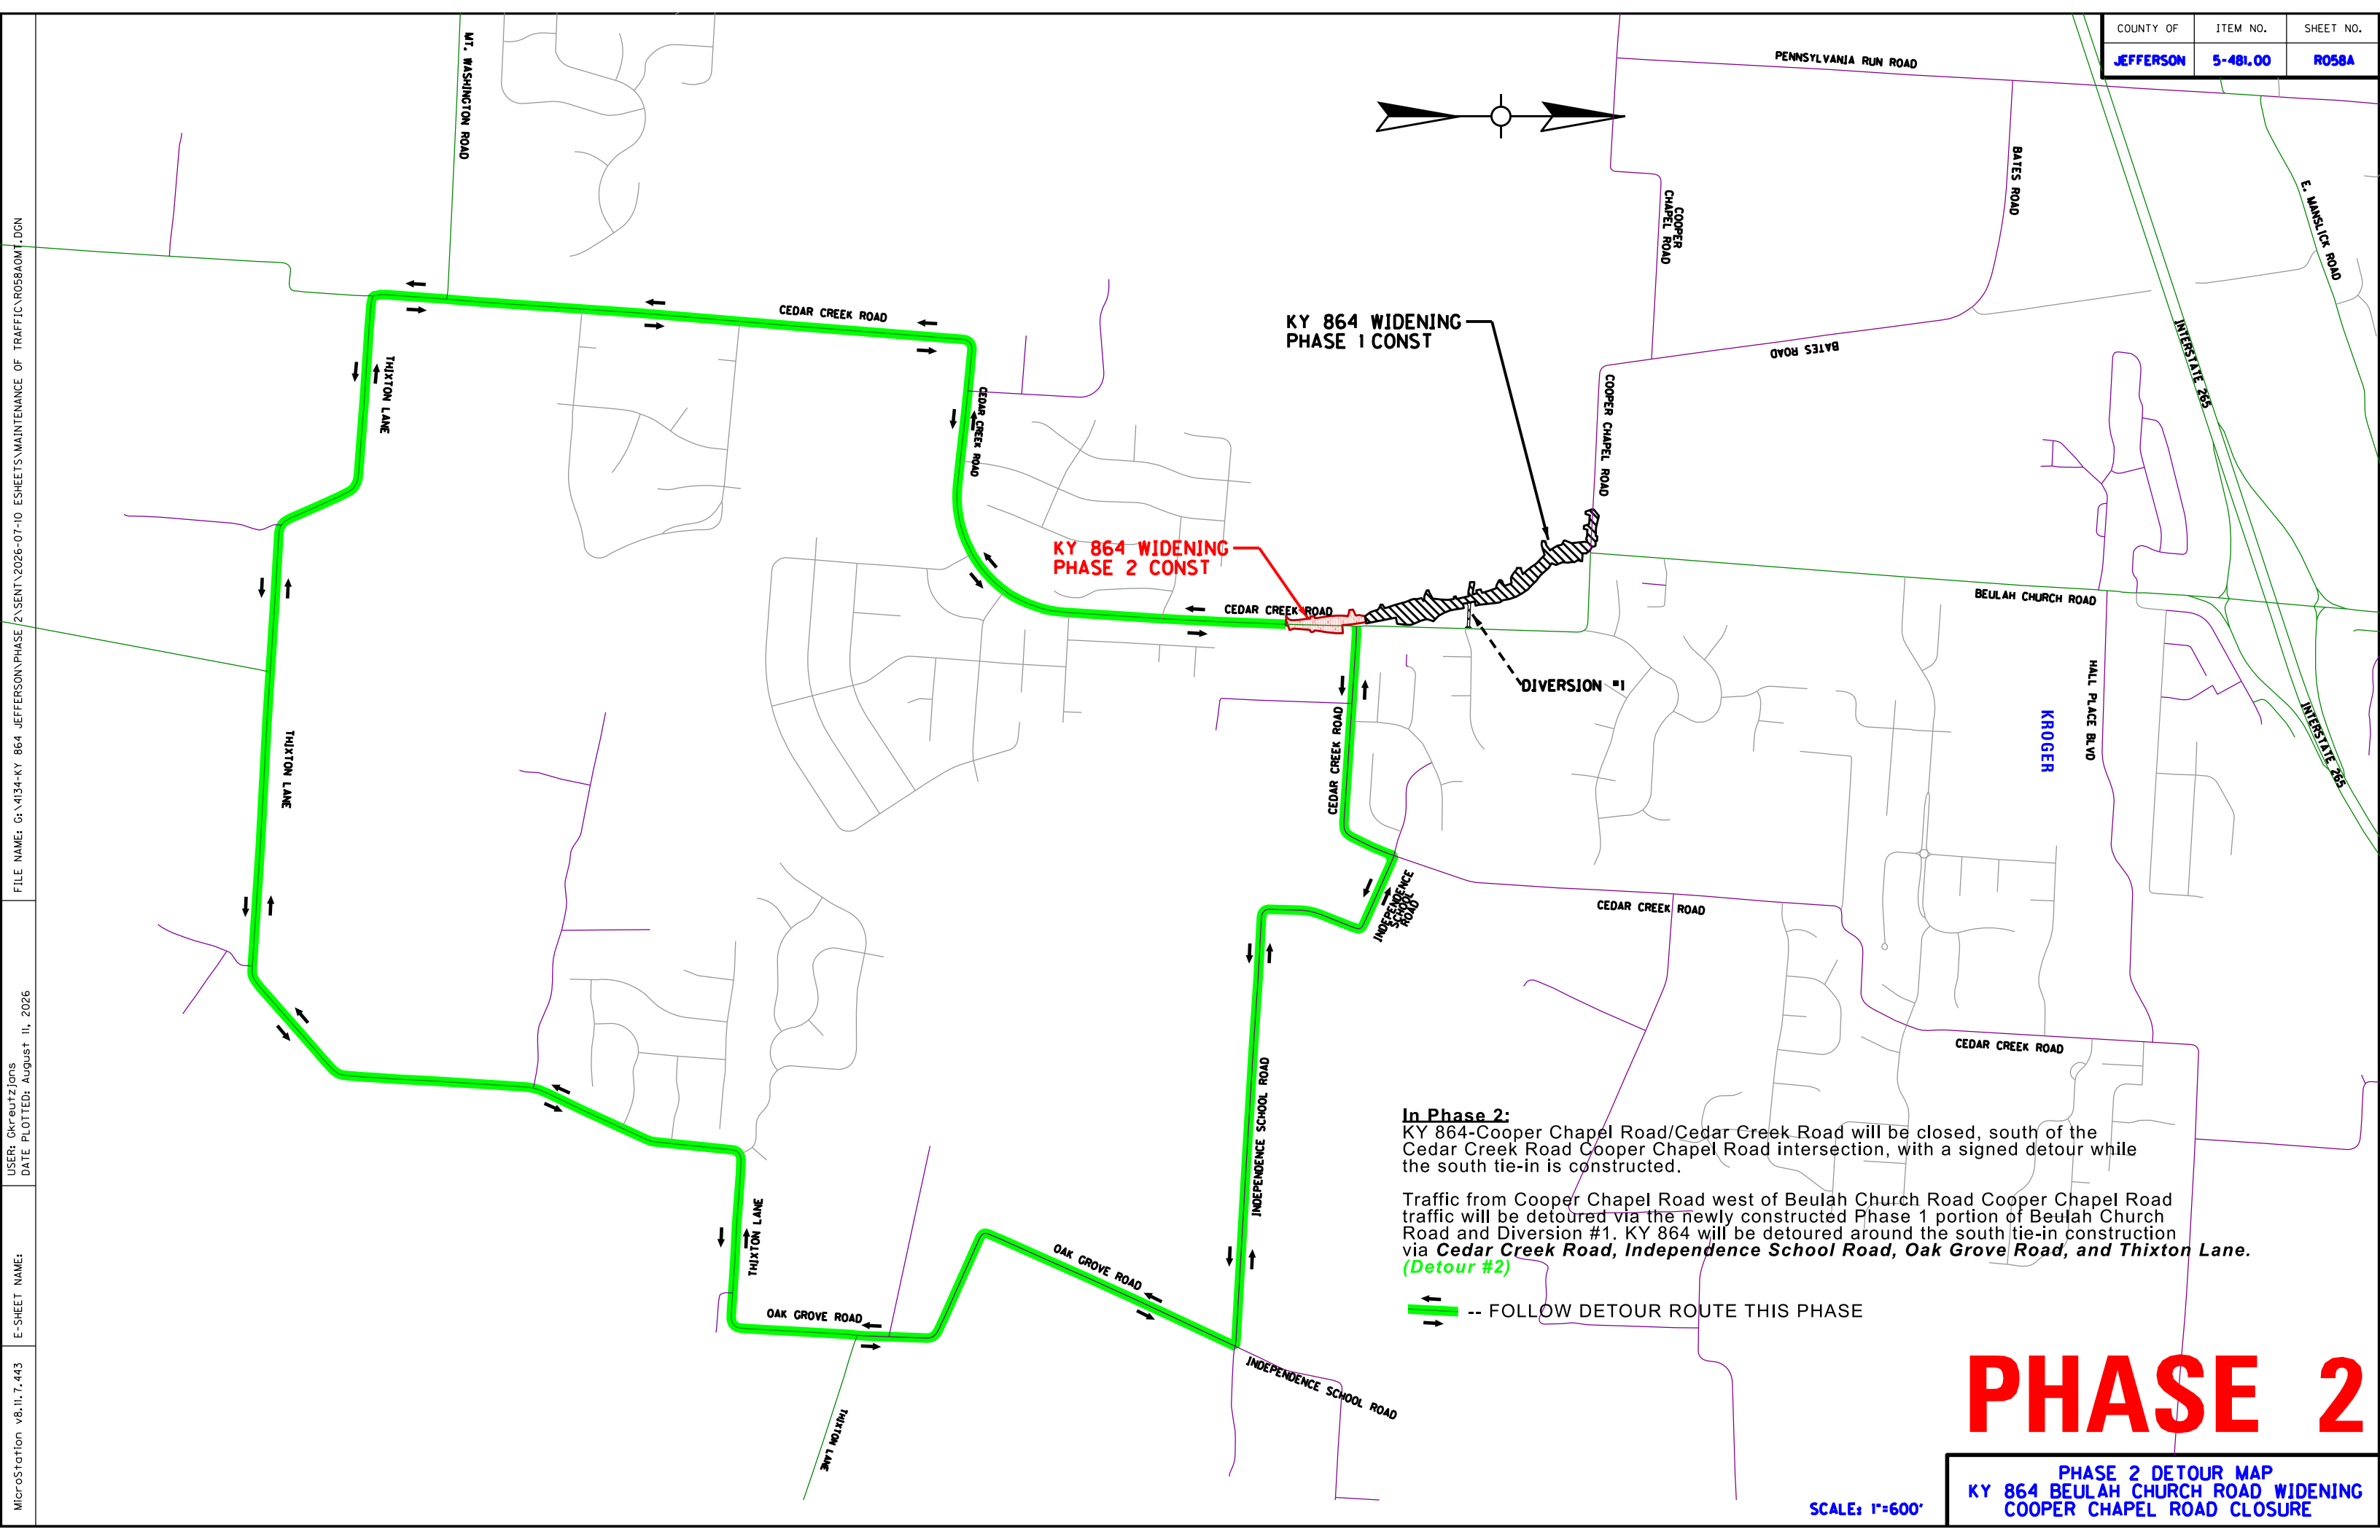

In Phase 2:
KY 864-Cooper Chapel Road/Cedar Creek Road will be closed, south of the Cedar Creek Road Cooper Chapel Road intersection, with a signed detour while the south tie-in is constructed.

Traffic from Cooper Chapel Road west of Beulah Church Road Cooper Chapel Road traffic will be detoured via the newly constructed Phase 1 portion of Beulah Church Road and Diversion #1. KY 864 will be detoured around the south tie-in construction via **Cedar Creek Road, Independence School Road, Oak Grove Road, and Thixton Lane.** (*Detour #2*)


-- FOLLOW DETOUR ROUTE THIS PHASE

PHASE 2

PHASE 2 DETOUR MAP
KY 864 BEULAH CHURCH ROAD WIDENING
COOPER CHAPEL ROAD CLOSURE

SCALE: 1"=600'

COUNTY OF	ITEM NO.	SHEET NO.
JEFFERSON	5-481.00	R058B

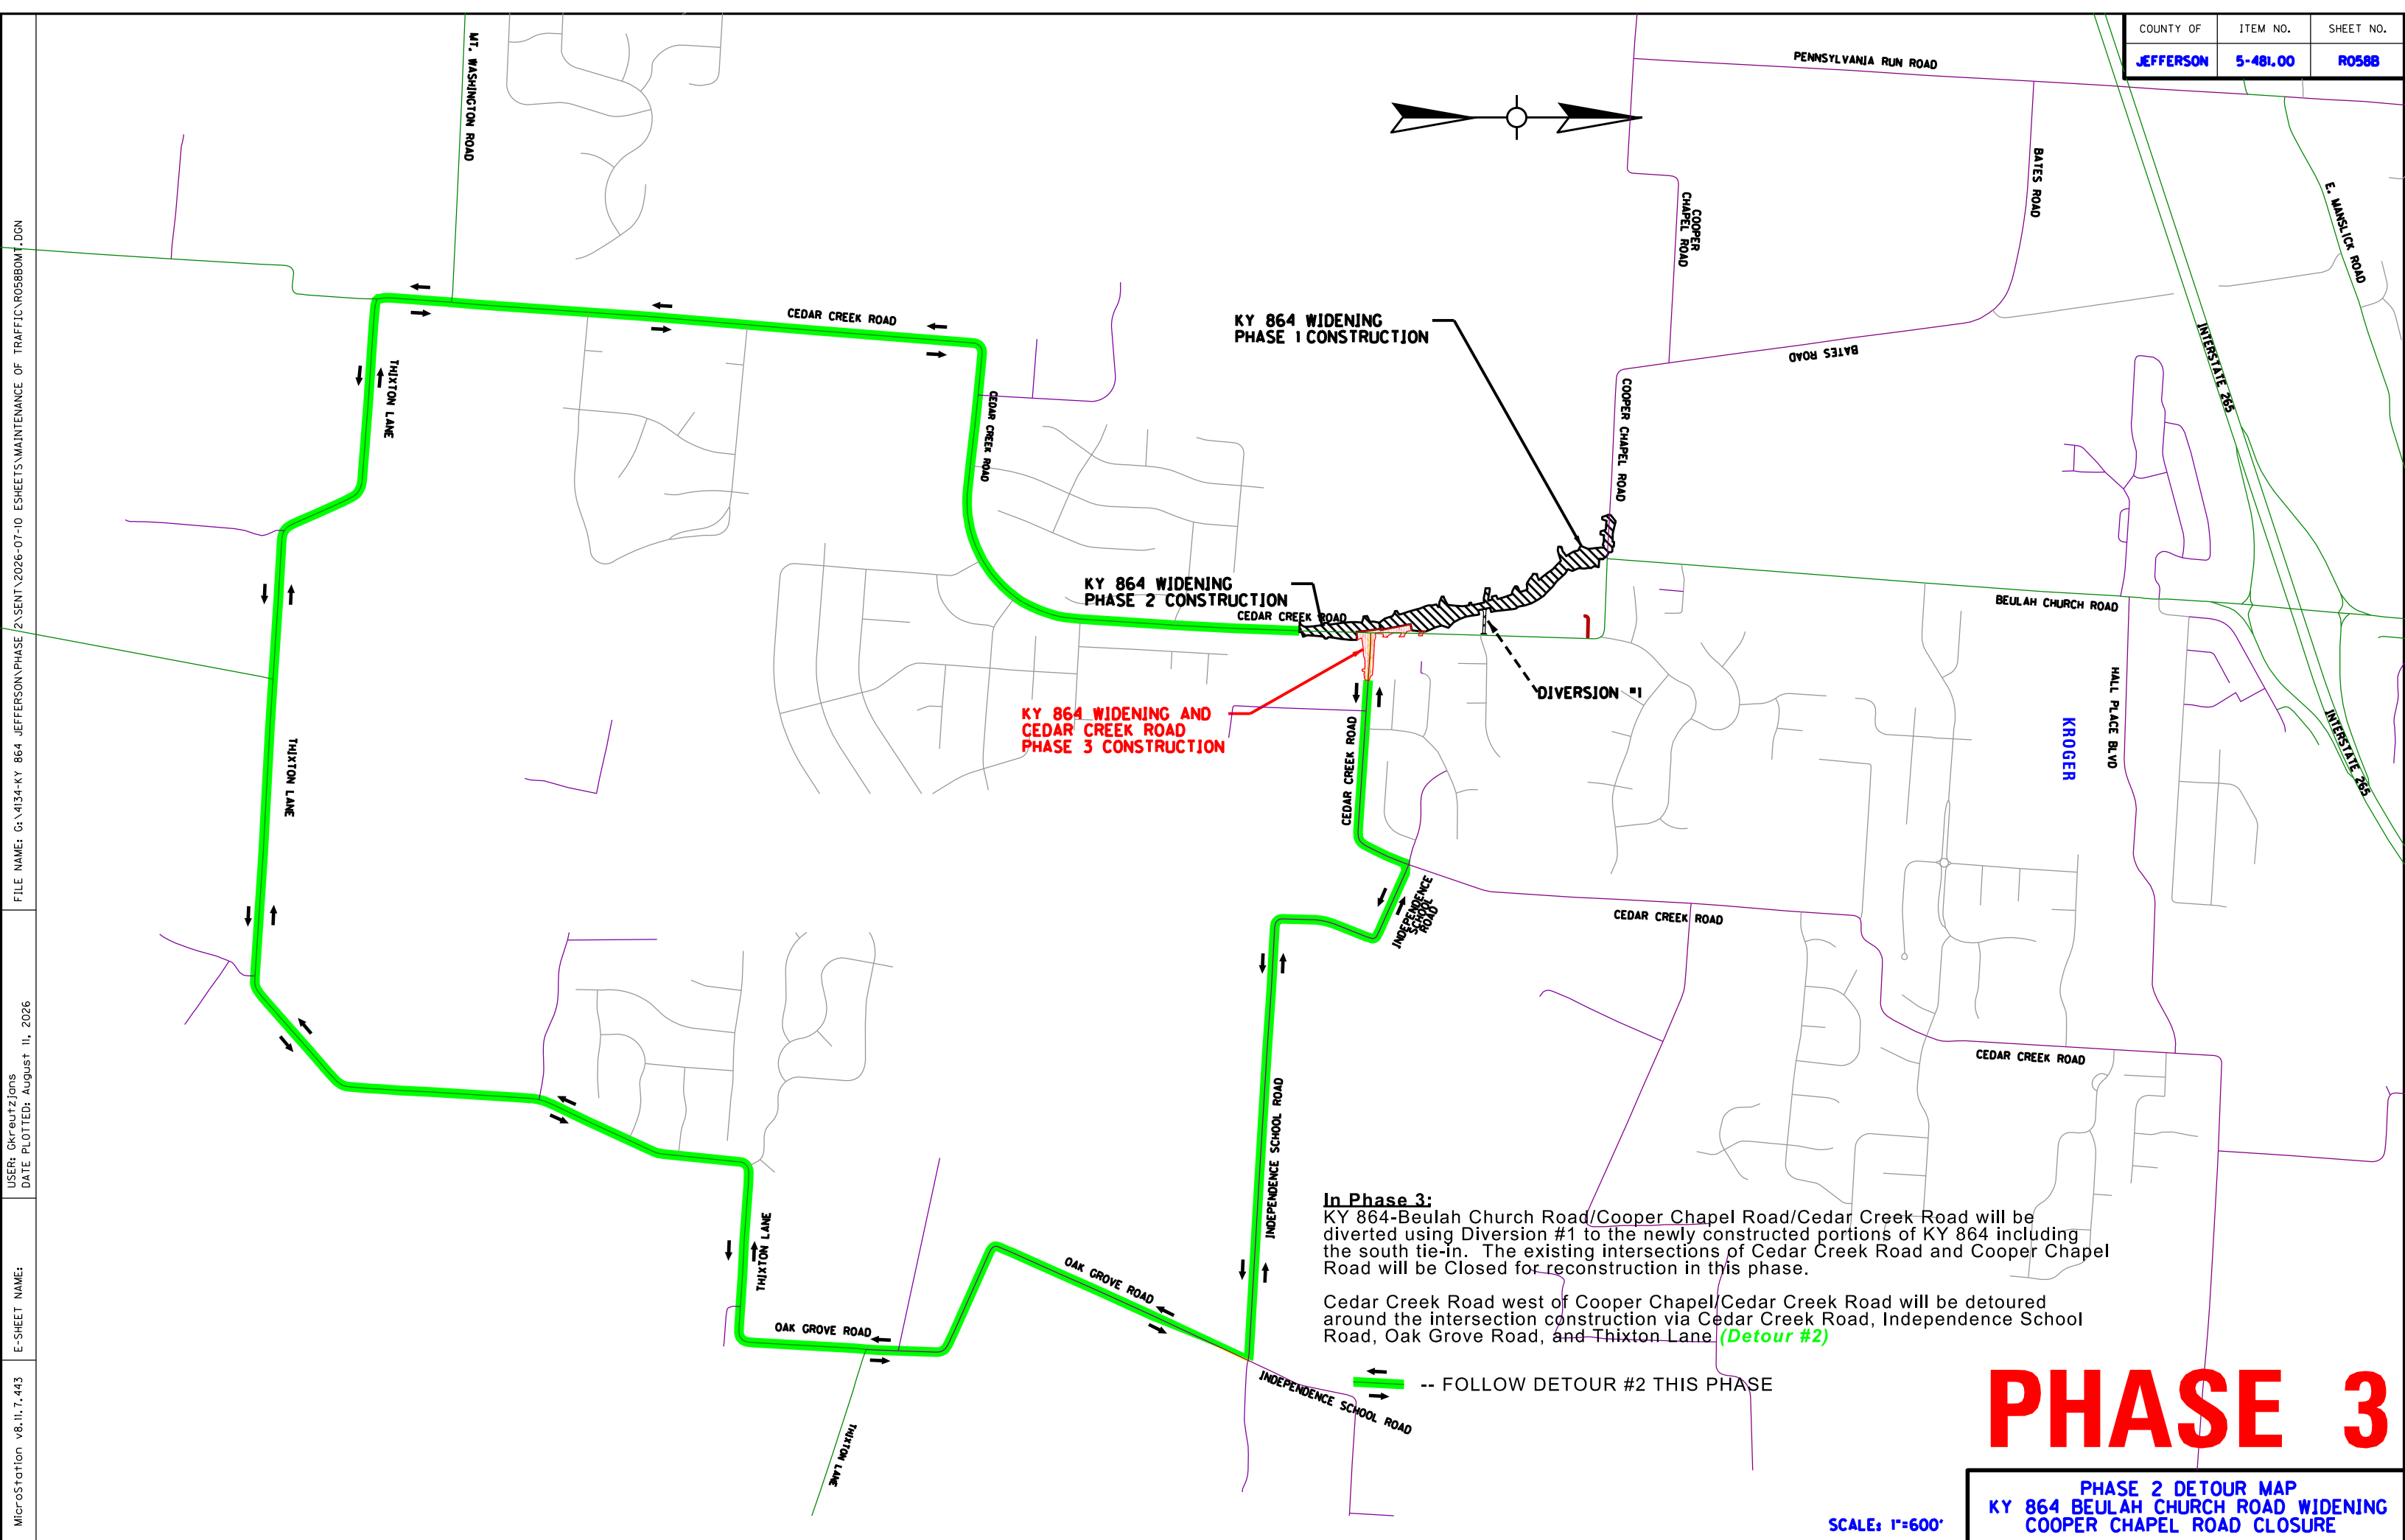

In Phase 3:
KY 864-Beulah Church Road/Cooper Chapel Road/Cedar Creek Road will be diverted using Diversion #1 to the newly constructed portions of KY 864 including the south tie-in. The existing intersections of Cedar Creek Road and Cooper Chapel Road will be Closed for reconstruction in this phase.

Cedar Creek Road west of Cooper Chapel/Cedar Creek Road will be detoured around the intersection construction via Cedar Creek Road, Independence School Road, Oak Grove Road, and Thixton Lane (**Detour #2**)

PHASE 3

PHASE 2 DETOUR MAP
KY 864 BEULAH CHURCH ROAD WIDENING
COOPER CHAPEL ROAD CLOSURE



SCALE: 1"=600'

FILE NAME: C:\4134-KY 864 JEFFERSON\PHASE 2\SENT\2026-07-10 ESHEETS\MAINTENANCE OF TRAFFIC\RO58COMT.DGN

USER: Kkreutzjans
DATE PLOTTED: August 11, 2026

E-SHEET NAME:

MicroStation v8.11.7.443

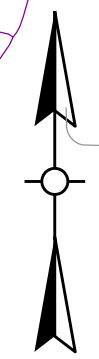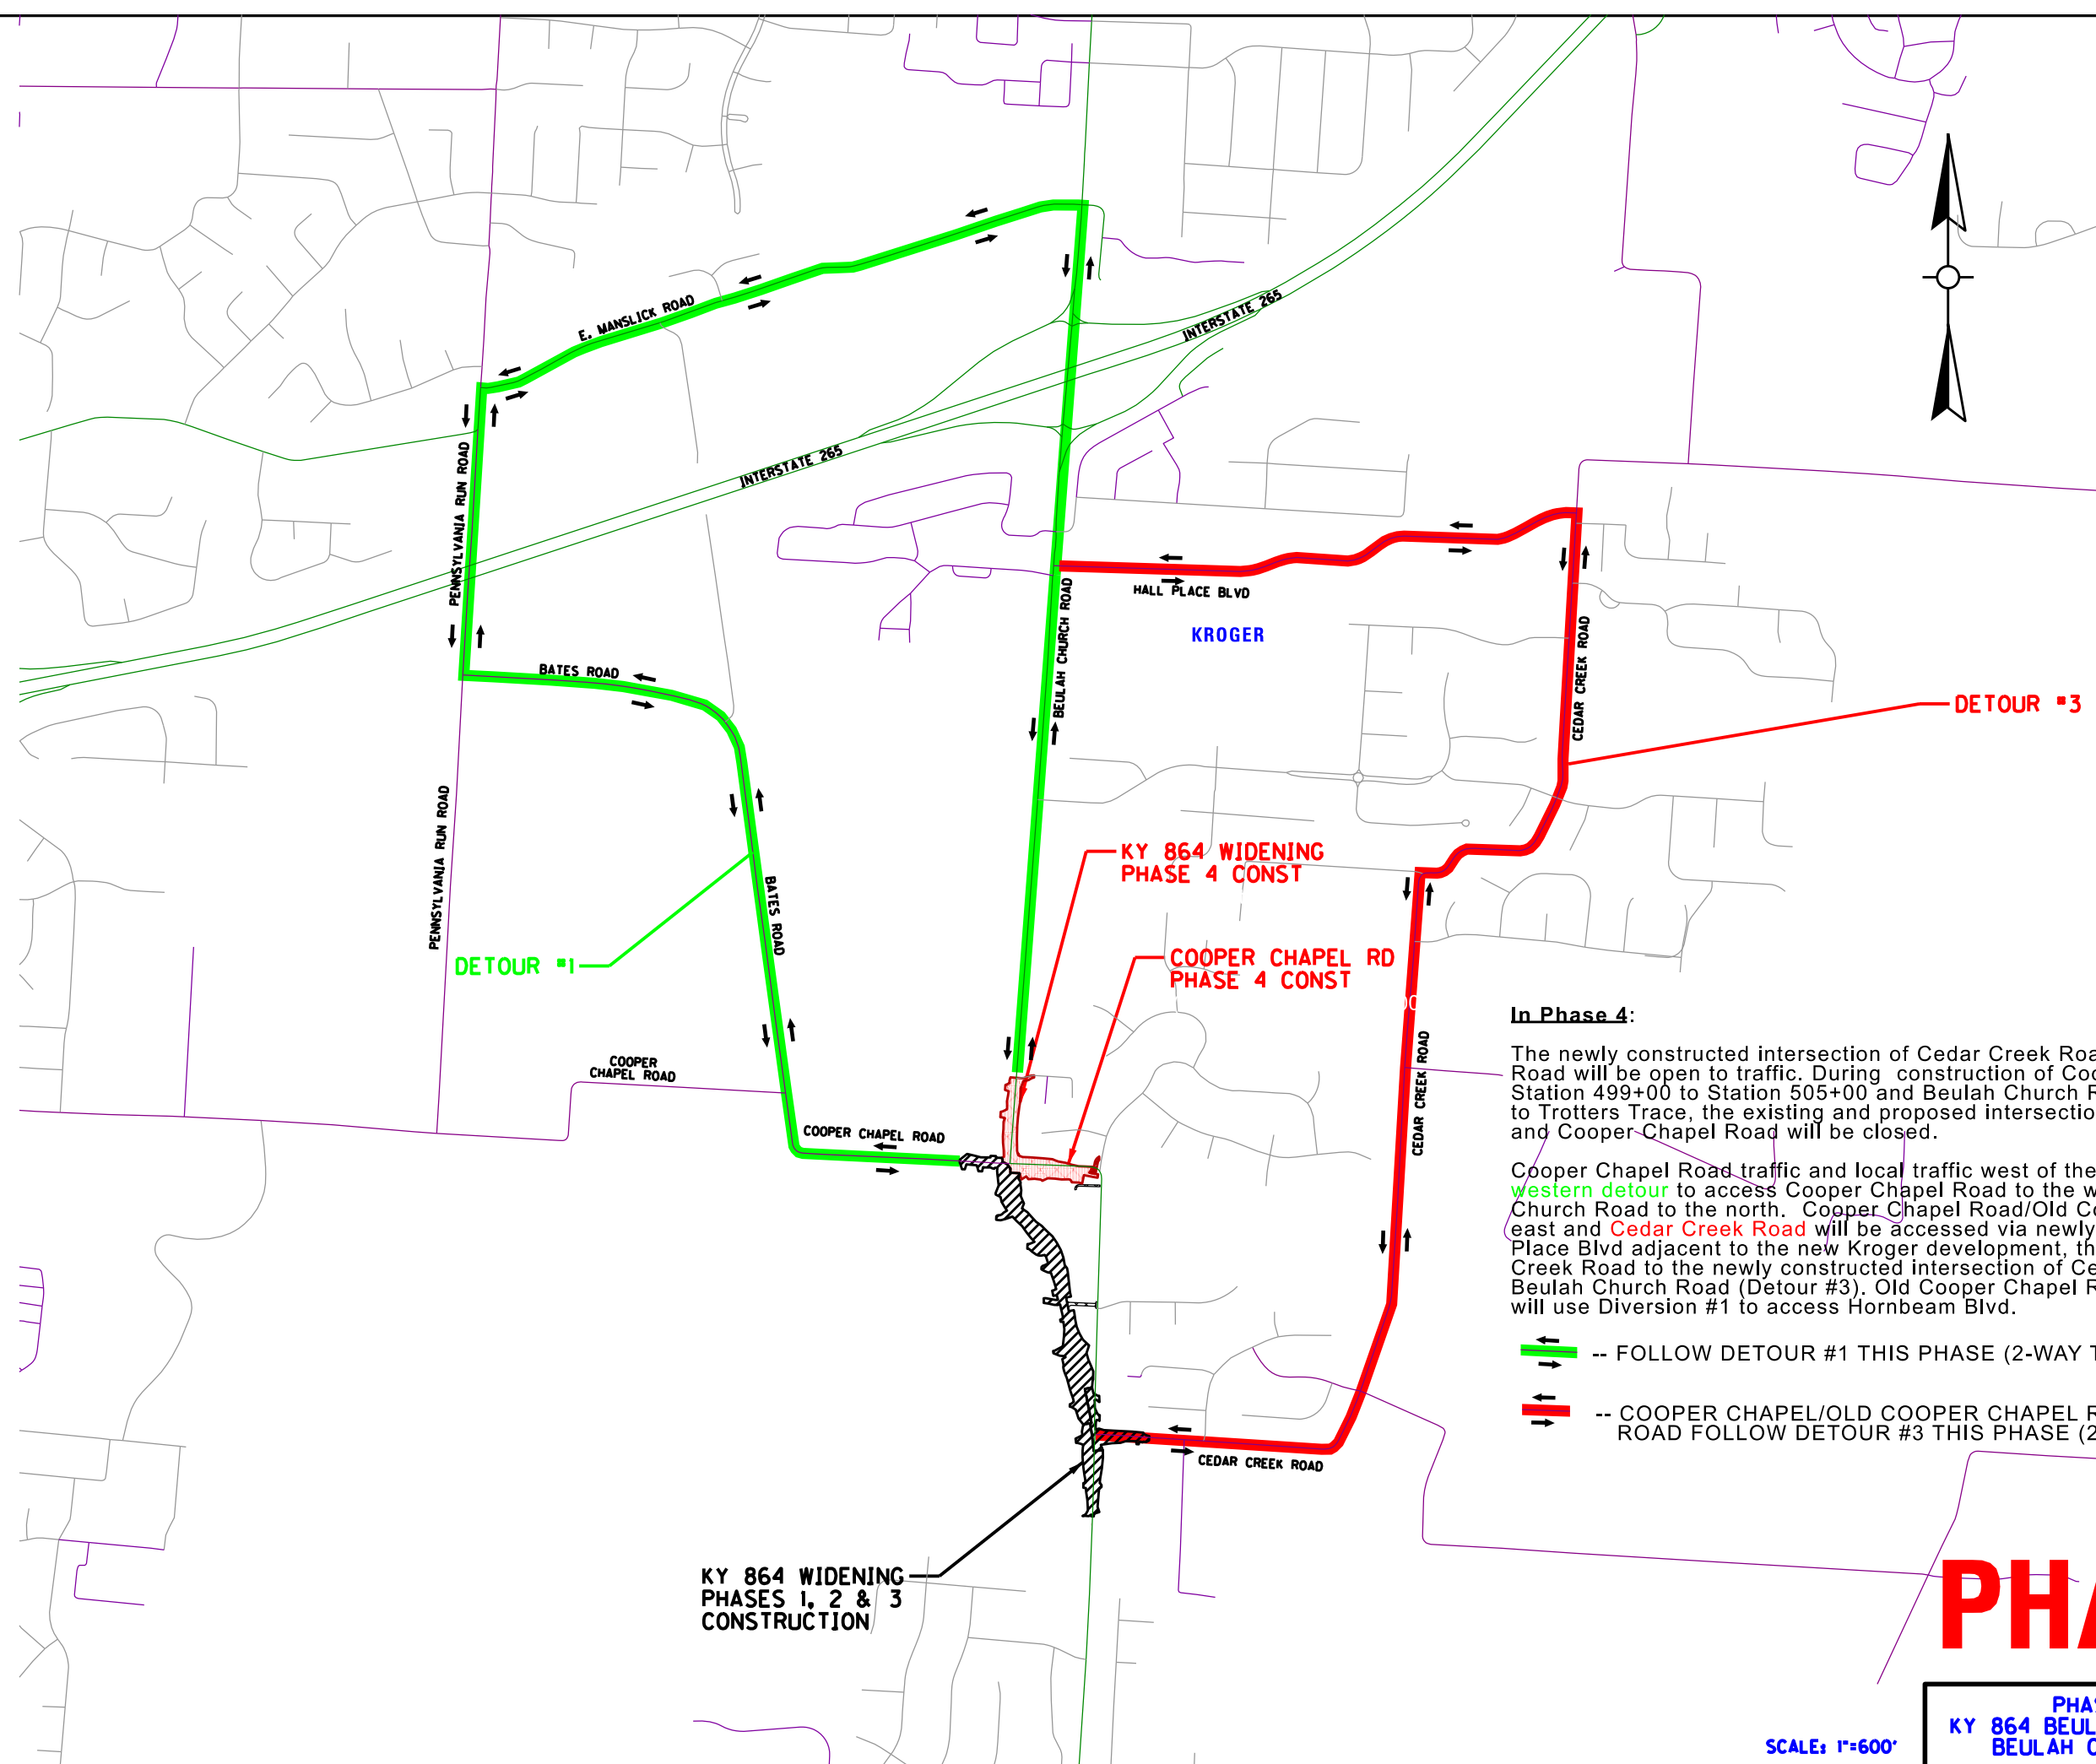

In Phase 4:

The newly constructed intersection of Cedar Creek Road and Cooper Chapel Road will be open to traffic. During construction of Cooper Chapel Road from Station 499+00 to Station 505+00 and Beulah Church Road from Station 99+40 to Trotters Trace, the existing and proposed intersection of Beulah Church Road and Cooper Chapel Road will be closed.

Cooper Chapel Road traffic and local traffic west of the intersection will use the **western detour** to access Cooper Chapel Road to the west and KY 864 - Beulah Church Road to the north. Cooper Chapel Road/Old Cooper Chapel Road to the east and **Cedar Creek Road** will be accessed via newly constructed segment of Hall Place Blvd adjacent to the new Kroger development, then along the existing Cedar Creek Road to the newly constructed intersection of Cedar Creek Road and KY 864- Beulah Church Road (Detour #3). Old Cooper Chapel Road Traffic and local traffic will use Diversion #1 to access Hornbeam Blvd.

-- FOLLOW DETOUR #1 THIS PHASE (2-WAY TRAFFIC)

-- COOPER CHAPEL/OLD COOPER CHAPEL ROAD AND CEDAR CREEK ROAD FOLLOW DETOUR #3 THIS PHASE (2-WAY TRAFFIC)

KY 864 WIDENING
PHASES 1, 2 & 3
CONSTRUCTION


PHASE 4

SCALE: 1"=600'

PHASE 4 DETOUR MAP
KY 864 BEULAH CHURCH ROAD WIDENING
BEULAH CHURCH ROAD CLOSURE

FILE NAME: C:\4134-KY 864 JEFFERSON\PHASE 2\SENT\2026-07-10 ESHEETS\MAINTENANCE OF TRAFFIC\RO58DOMT.DGN
USER: Kkreutzjans
DATE PLOTTED: August 11, 2026
E-SHEET NAME:
MicroStation v8.11.7.443

COUNTY OF	ITEM NO.	SHEET NO.
JEFFERSON	5-481.00	R0580

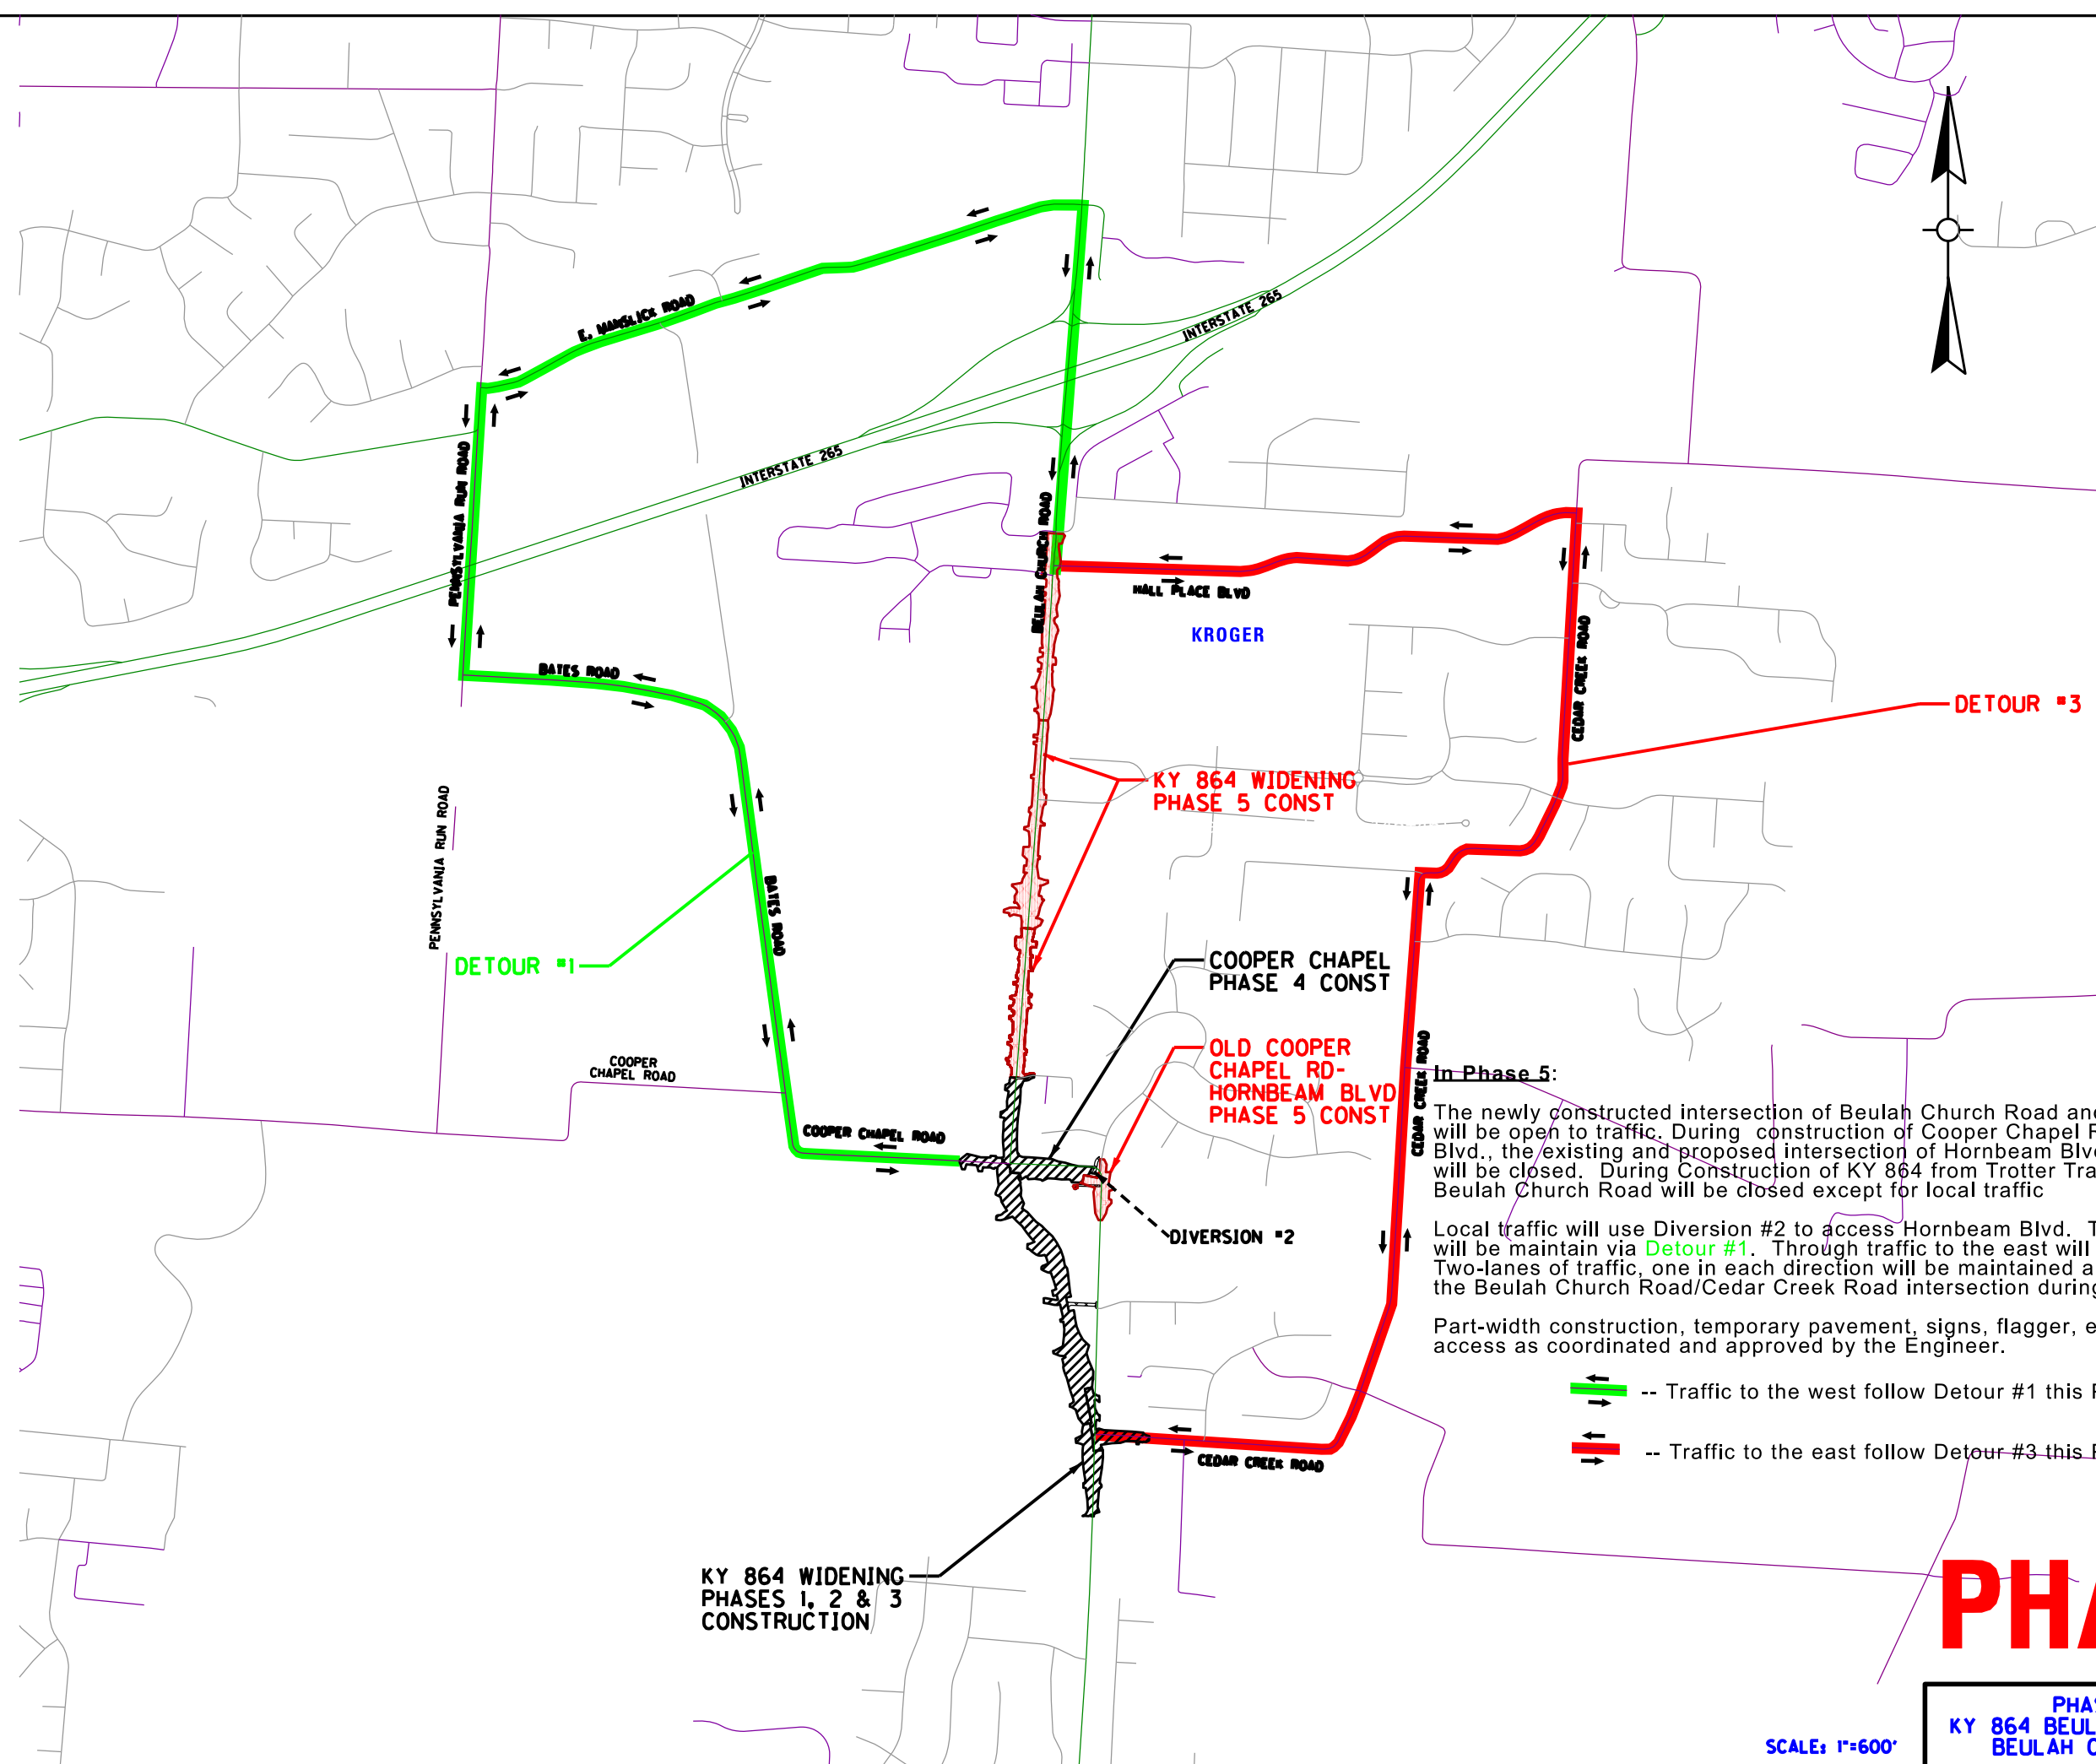

In Phase 5:
The newly constructed intersection of Beulah Church Road and Cooper Chapel Road will be open to traffic. During construction of Cooper Chapel Road tie-in and Hornbeam Blvd., the existing and proposed intersection of Hornbeam Blvd and cooper Chapel Road will be closed. During Construction of KY 864 from Trotter Trace to Sta. 145+46, KY 864-Beulah Church Road will be closed except for local traffic
Local traffic will use Diversion #2 to access Hornbeam Blvd. Through traffic to the west will be maintain via **Detour #1**. Through traffic to the east will be maintained via **Detour #3**. Two-lanes of traffic, one in each direction will be maintained along the detour route through the Beulah Church Road/Cedar Creek Road intersection during construction.
Part-width construction, temporary pavement, signs, flagger, etc. will be used to maintain access as coordinated and approved by the Engineer.

- Traffic to the west follow Detour #1 this Phase
- Traffic to the east follow Detour #3 this Phase

PHASE 5

SCALE: 1"=600'

PHASE 5 DETOUR MAP
KY 864 BEULAH CHURCH ROAD WIDENING
BEULAH CHURCH ROAD CLOSURE

KY 864 WIDENING
PHASES 1, 2 & 3
CONSTRUCTION

COOPER CHAPEL
PHASE 4 CONST

OLD COOPER
CHAPEL RD-
HORNBEAM BLVD
PHASE 5 CONST

KY 864 WIDENING
PHASE 5 CONST

KROGER

HALL PLACE BLVD

INTERSTATE 265

INTERSTATE 265

BEULAH CHURCH ROAD

COOPER CHAPEL ROAD

CEAR CREEK ROAD

CEAR CREEK ROAD

DIVERSION #2

COOPER CHAPEL
PHASE 4 CONST

KY 864 WIDENING
PHASE 5 CONST

HALL PLACE BLVD

KROGER

