LOUISVILLE METRO DEPARTMENT OF PUBLIC WORKS COOPER CHAPEL SECTION 3

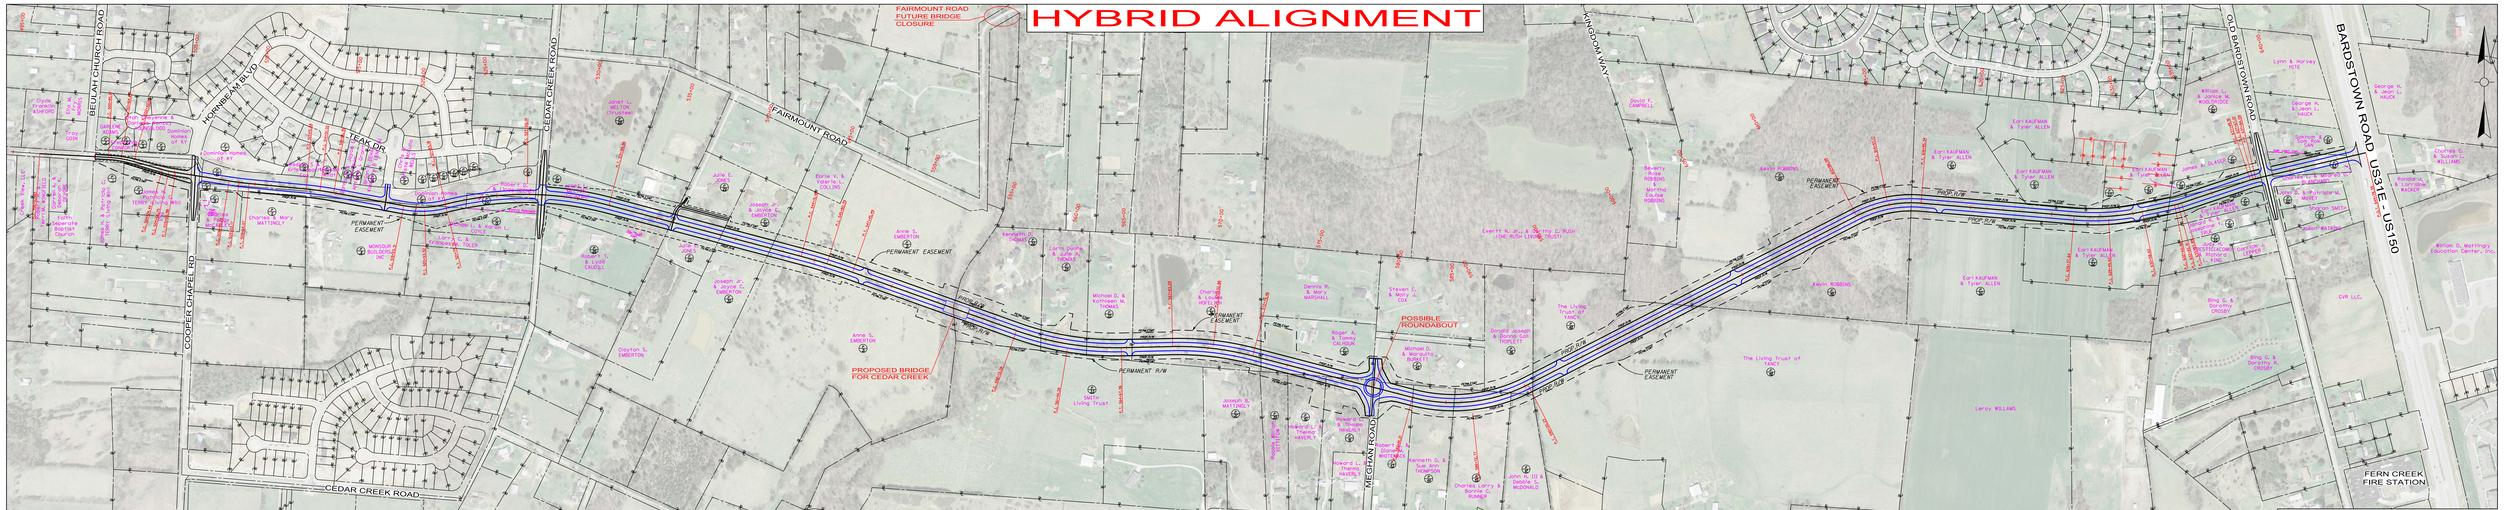

SCALE: 1"=200'

200 0 200 400 600
GRAPHIC SCALE IN FEET

HDR | ONE COMPANY *Many Solutions*
401 W. MAIN ST. SUITE 500
ONE RIVERFRONT PLAZA
LOUISVILLE, KY 40202
PHONE: (502) 584-4118
FAX: (502) 589-3009